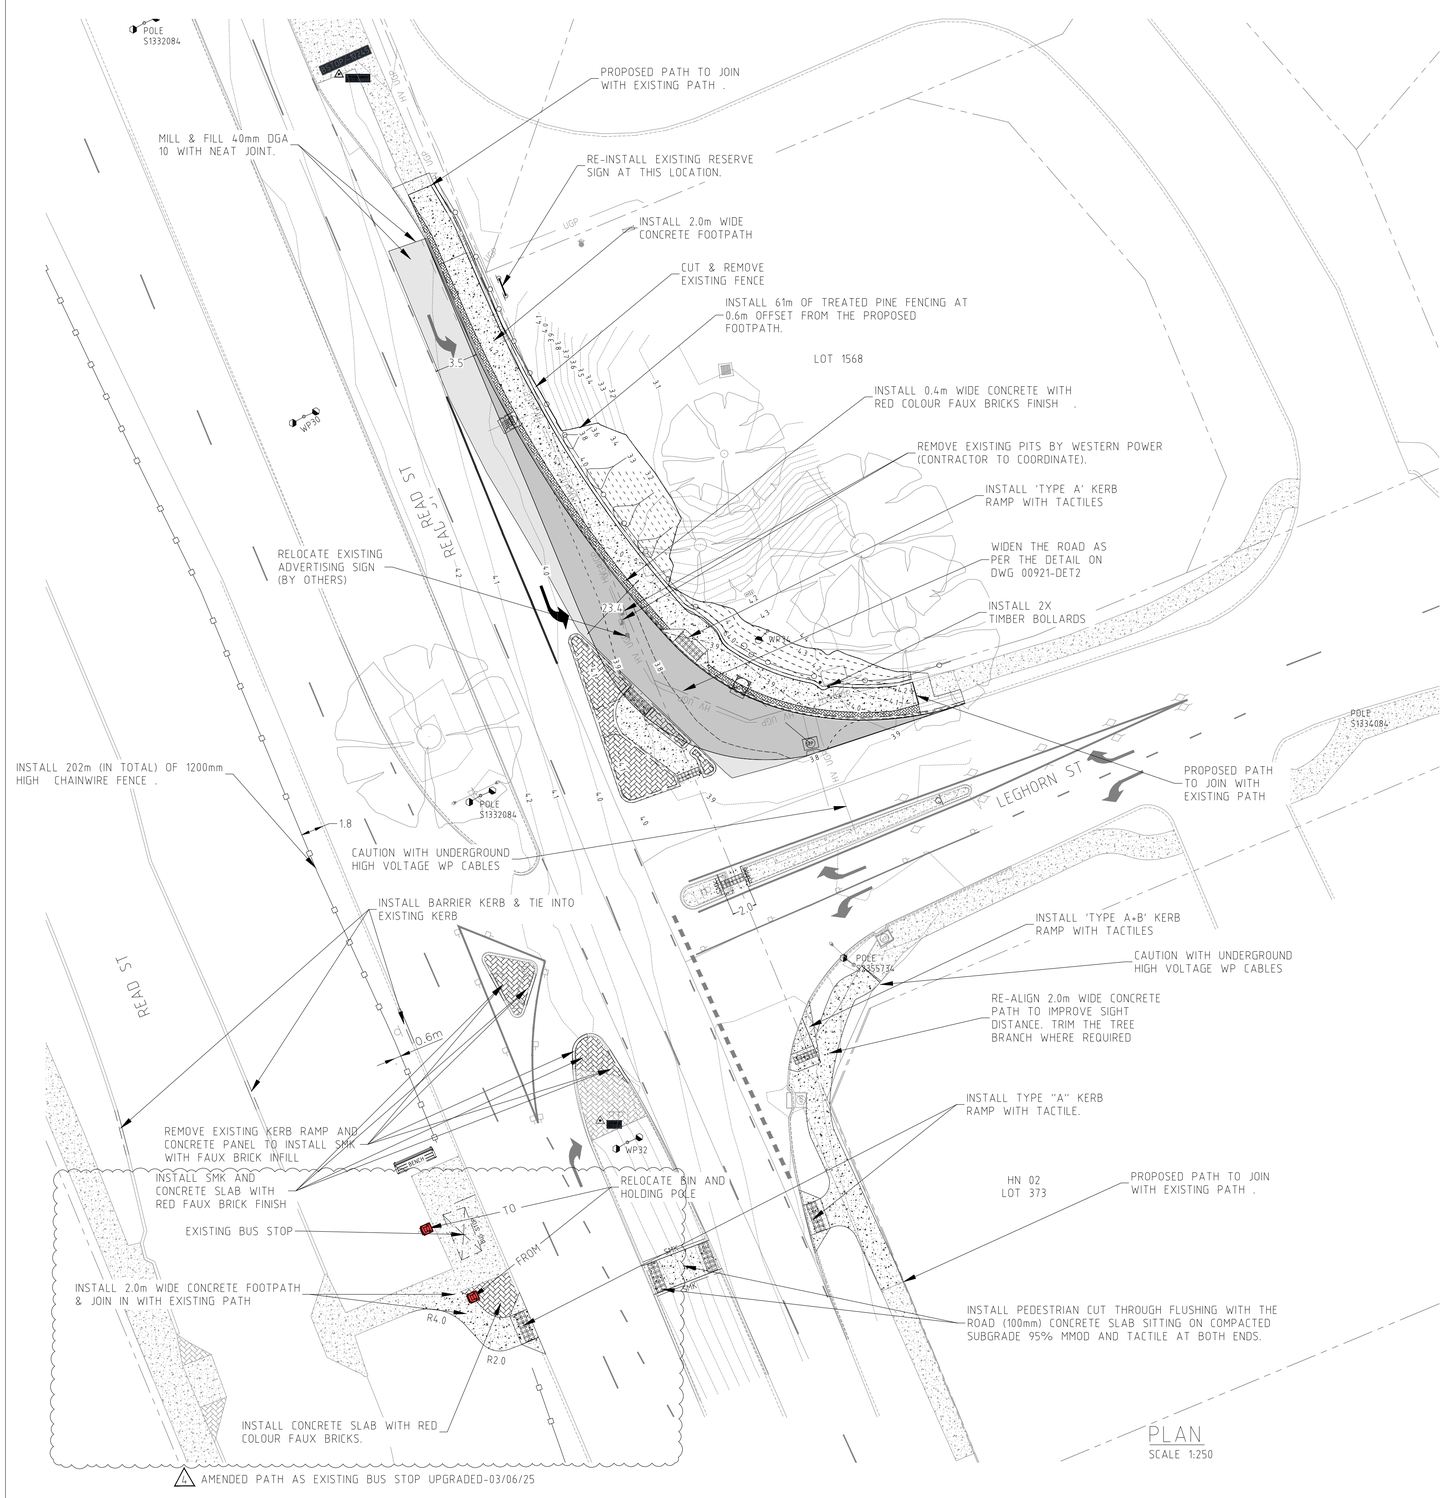

PLAN
SCALE 1:250

LEGEND:

- EXISTING DRAINAGE: PIPE, EJP, EGP, ESEP
- UGP — UNDERGROUND POWER: LINE, PIT, DOME, LIGHT POLE
- T — TELSTRA: LINE, PIT, DOME, SWITCH BOX
- O/F — OPTICAL FIBRE: LINE, PIT
- W — WATER: PIPE, VALVE BOX, VALVE, HYDRANT
- GAS — GAS: PIPE, VALVE
- S — SEWER: PIPE, PIT, MH
- UGP — OVERHEAD POWER: CABLE, POWER POLE, STAY POLE, STAY WIRE
- CADASTRAL BOUNDARY
- SURVEY CONTOUR (0.1m, 0.5m)
- DESIGN CONTOUR (0.1m, 0.5m)
- EXISTING LINEMARKING
- EXISTING KERB
- EXISTING FOOTPATH
- PROPOSED FOOTPATH
- PROPOSED FAUX BRICK INFILL
- PROPOSED ROAD PAVEMENT CONSTRUCTION
- PROPOSED BATTER
- PROPOSED KERB (PROFILE DEFINED BY TEXT): BARRIER, SEMI-MOUNTABLE, MOUNTABLE, FLUSH, TRANSITION
- EXISTING TREE
- TACTILE GROUND SURFACE INDICATOR: HAZARD, DIRECTIONAL
- PROPOSED DRAINAGE PITS: GP, SEP, JP, SEGP
- PROPOSED DRAINAGE PITS: BUBBLE UP= BU SOAKWELLS= SKW,
- PROPOSED DRAINAGE PIPE
- LIGHT POLE: REMOVE, EXISTING, PROPOSED
- PROPOSED MILL & FILL 40mm DGA 10
- PROPOSED 1200 CHAINWIRE FENCE WITH TOP RAIL (REFER TO MRWA DWG 200331-0106-3)

N

DANGER:
UNDERGROUND POWER IN THIS LOCATION

PERTH ONE CALL SYSTEM
DIAL 1100
DIAL BEFORE YOU DIG

1:250 @A1 0 2.5m 5 7.5 10 12.5 15 17.5 20 22.5 25 27.5 30 32.5 35 37.5

REVISIONS

NO.	DESCRIPTION	DATE	SIGNED
0	ISSUED FOR CONSTRUCTION	29/08/23	
1	INTRODUCED WARDEN CONTROLLED CHILDREN CROSSING & RE-ISSUED FOR CONSTRUCTION	05/09/23	
2	AMENDED CHILDREN CROSSING LOCATION & RE-ISSUED FOR CONSTRUCTION	14/09/23	
3	REMOVED CHILDREN CROSSING & RE-ISSUED FOR CONSTRUCTION.	29/09/23	
4	AMENDED PATH AS EXISTING BUS STOP UPGRADED	03/06/25	

PROJECT
READ ST-CHALGROVE AVE-PATTERSON RD ROCKINGHAM INTERSECTIONS IMPROVEMENT

TITLE
ROAD CONSTRUCTION PLAN

city of Rockingham
where the coast comes to life
PO Box 2142
Rockingham DC,
WA 6169
Telephone (08) 9528 0333
Fax (08) 9592 1705

DESIGNED	15/08/23
DRAWN	15/08/23
CHECKED	15/08/23
APPROVED	15/08/23
DRAWING NO	00921-R4
REVISION	4