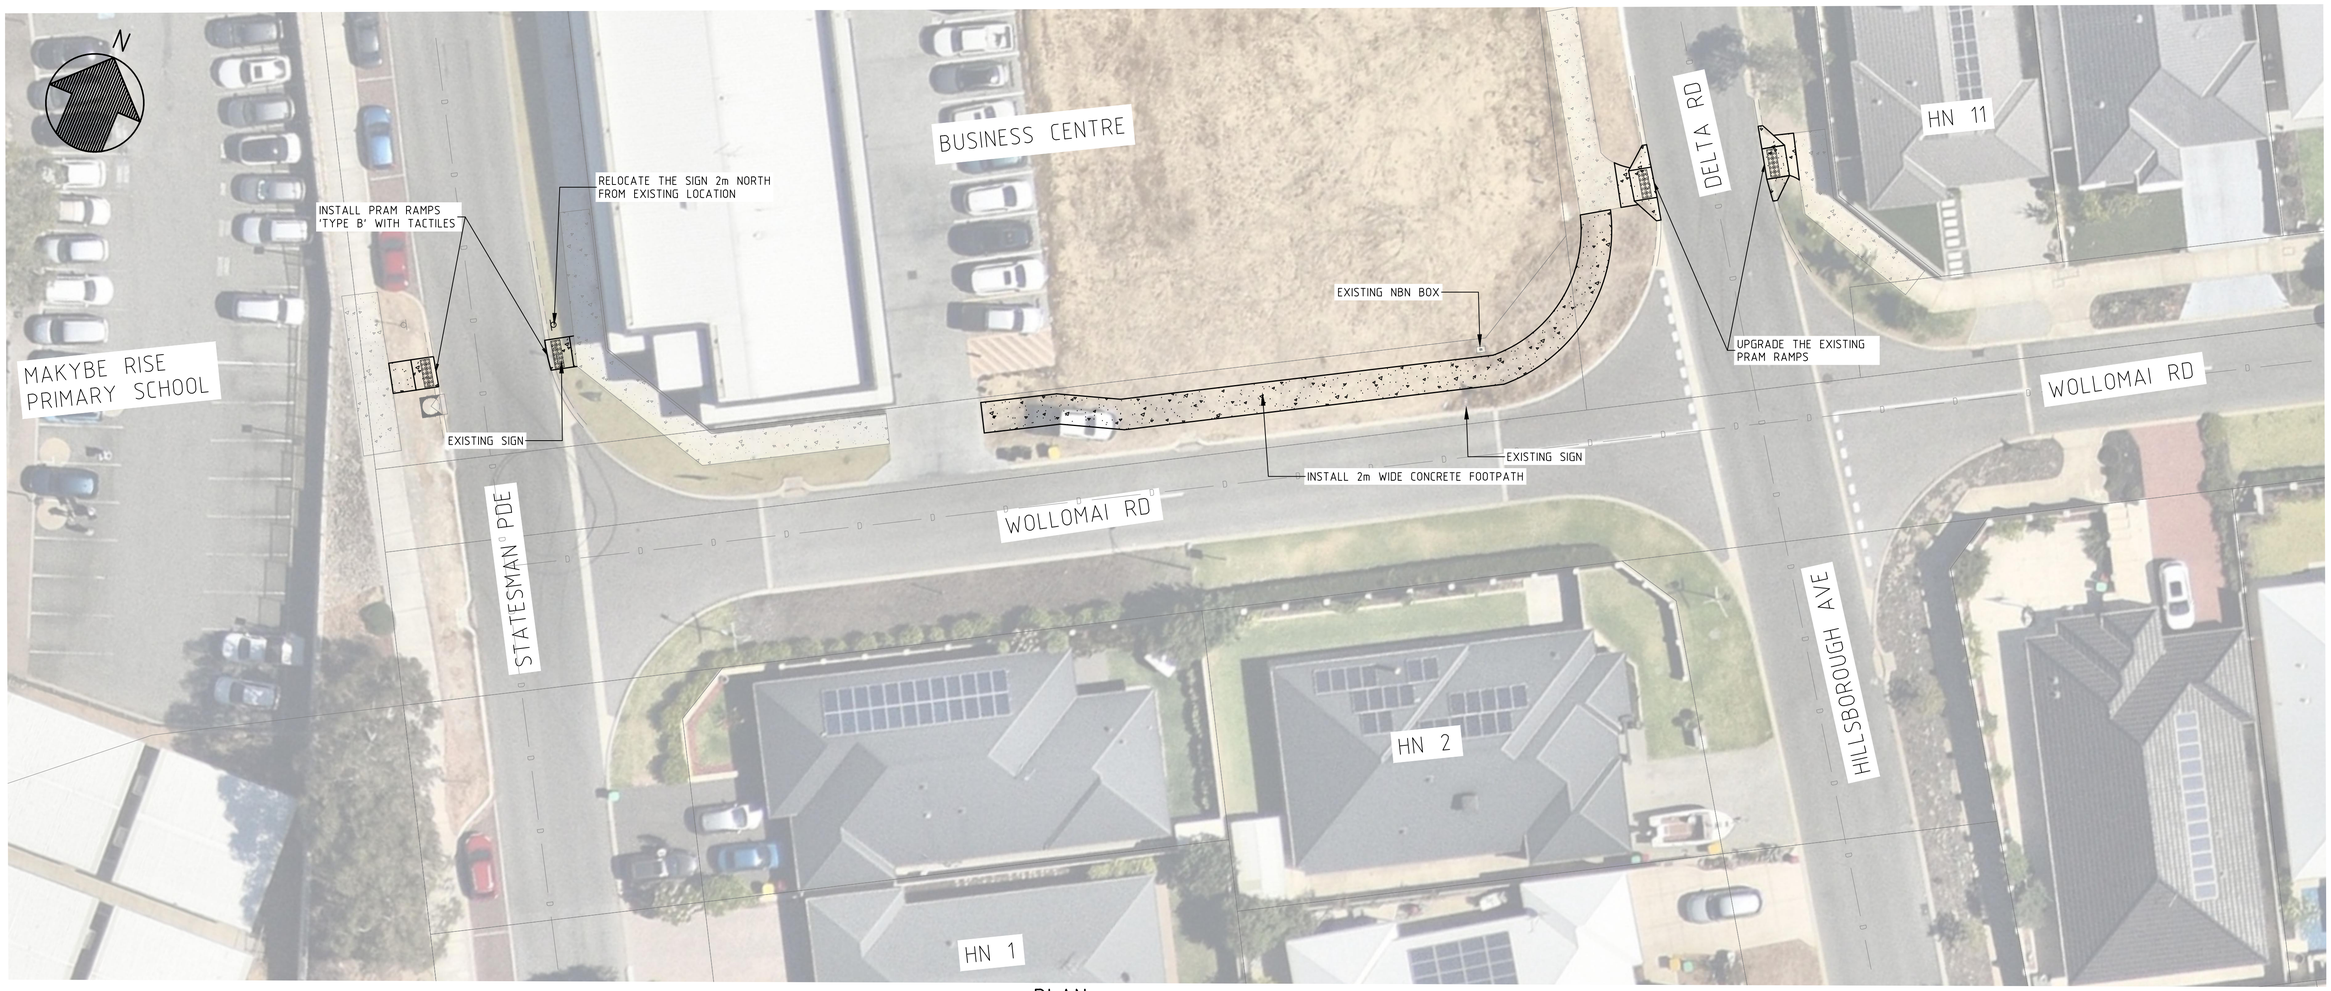


PLAN
SCALE 1:200

LEGEND:

- CADASTRAL BOUNDARY
- EXISTING KERB
- EXISTING FOOTPATH
- PROPOSED FOOTPATH
- TELSTRA: LINE, PIT, DOME, SWITCH BOX
- OPTICAL FIBRE: LINE, PIT
- WATER: PIPE, VALVE BOX, VALVE, HYDRANT
- GAS: PIPE, VALVE
- SEWER: PIPE, PIT, MH

NOTES

1. VERGES TO BE REINSTATED UPON WORKS COMPLETION. INCLUDING ALL RETICULATION AS REQUIRED LIKE FOR LIKE AND DRIVEWAYS TO COUNCIL SPECIFICATIONS.
2. MAINTAIN THE SITE IN A SAFE CONDITION FOR ALL ROAD USERS. THIS MAY REQUIRE THE APPROPRIATE USE OF TEMPORARY SIGNING AND PAVEMENT MARKING UNTIL THE PERMANENT SIGNS AND PAVEMENT MARKING IS INSTALLED.
3. ACCESS TO ALL PROPERTIES TO BE MAINTAINED DURING CONSTRUCTION WORKS.

DANGER:
UNDERGROUND POWER IN THIS LOCATION

DIAL 1100 DIAL BEFORE YOU DIG

1:200 @A1
0 2m 4 6 8 10 12 14 16 18 20 22 24 26 28 30

REVISIONS

NO.	DESCRIPTION	DATE	SIGNED
0	ISSUED FOR REVIEW	30/09/26	MM

PROJECT
WOLLOMAI RD- DELTA RD TO STATESMAN PDE
BALDIVIS
PROPOSED FOOTPATH

TITLE
PUBLIC CONSULTATION PLAN

city of Rockingham
where the coast comes to life
PO Box 2142
Rockingham DC,
WA 6169
Telephone (08) 9528 0333
Fax (08) 9592 1705

DESIGNED	M MOWLA	30/09/26
DRAWN	M MOWLA	30/09/26
CHECKED	HUGH WONG	--/--/--
APPROVED	XXX	--/--/--

DRAWING NO 05027-PC
REVISION 0