


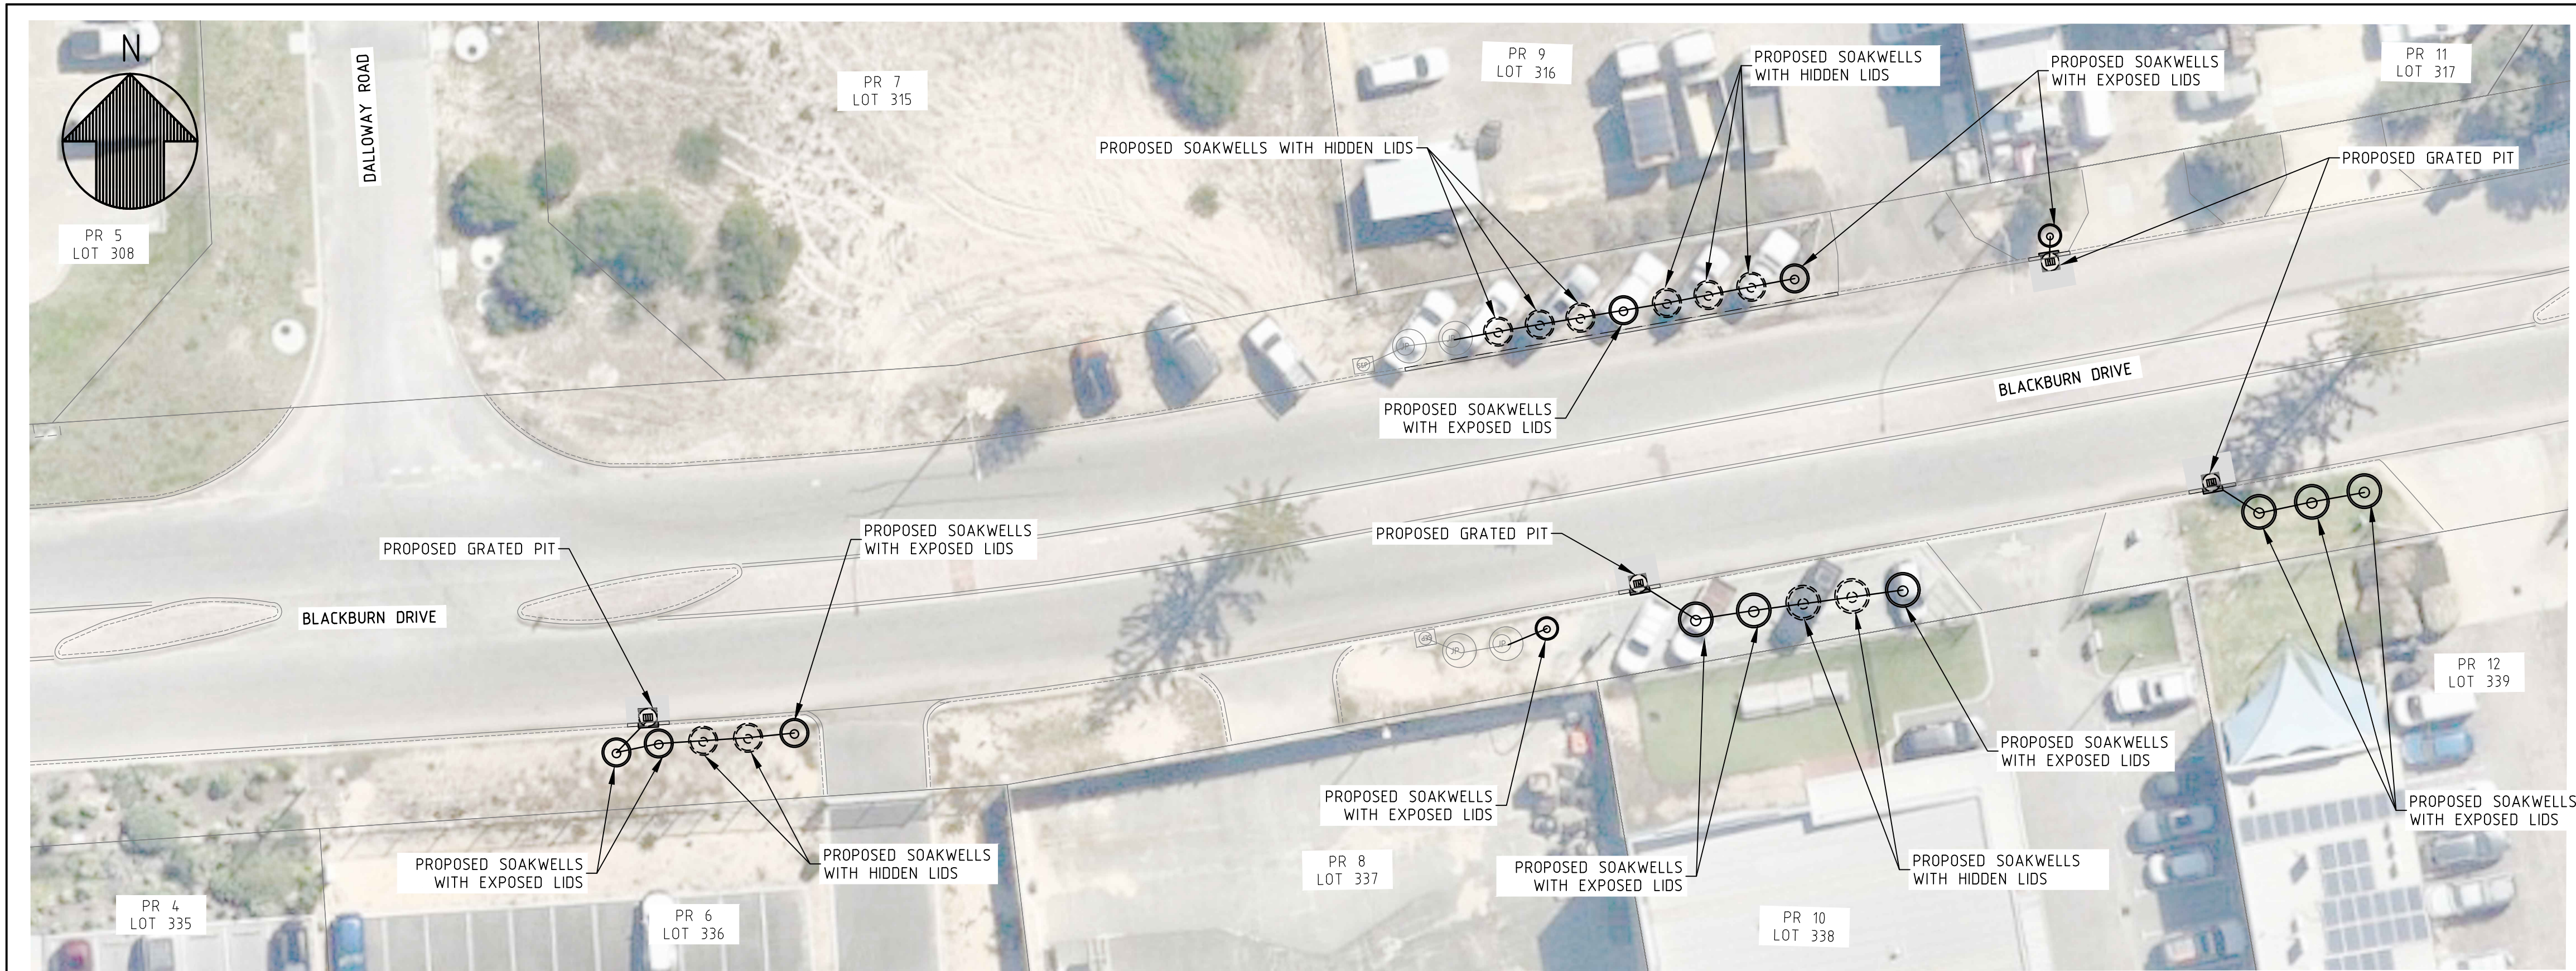

PLAN
SCALE 1:250



PLAN
SCALE 1:250

LEGEND:

- EXISTING DRAINAGE: PIPE, EJP, EGP, ESEP
- CADASTRAL BOUNDARY
- EXISTING KERB
- PROPOSED KERB
- REINSTATE HERRINGBONE BRICK INFILL
- PAVEMENT REINSTATEMENT
- PROPOSED SIGN, EXISTING SIGN
- EXISTING TREE
- PROPOSED DRAINAGE PITS: GP, SEP, JP, SEGP
- PROPOSED DRAINAGE PITS: BUBBLE UP=BU, SOAKWELLS= SKW, HIDDEN PIT
- PROPOSED DRAINAGE PIPE
- LIGHT POLE: EXISTING, PROPOSED



GRATED PIT



SOAKWELL WITH EXPOSED RAISED LID



REVISIONS				PROJECT BLACKBURN DRIVE-SUNLIGHT DRIVE-JACQUARD WAY PORT KENNEDY DRAINAGE UPGRADE TITLE PUBLIC CONSULTATION PLAN	 P0 Box 2142 Rockingham DC, WA 6169 Telephone (08) 9528 0333 Fax (08) 9592 1705	DESIGNED S. PERERA 12/06/2026	
NO.	DESCRIPTION	DATE	SIGNED			DRAWN S. PERERA 12/06/2026	DRAWING NO 04825-PC1 REVISION 0
0	ISSUED FOR PUBLIC CONSULTATION	08/10/26	SP			CHECKED H. WONG 24/07/2026	
						APPROVED H. WONG 24/07/2026	