


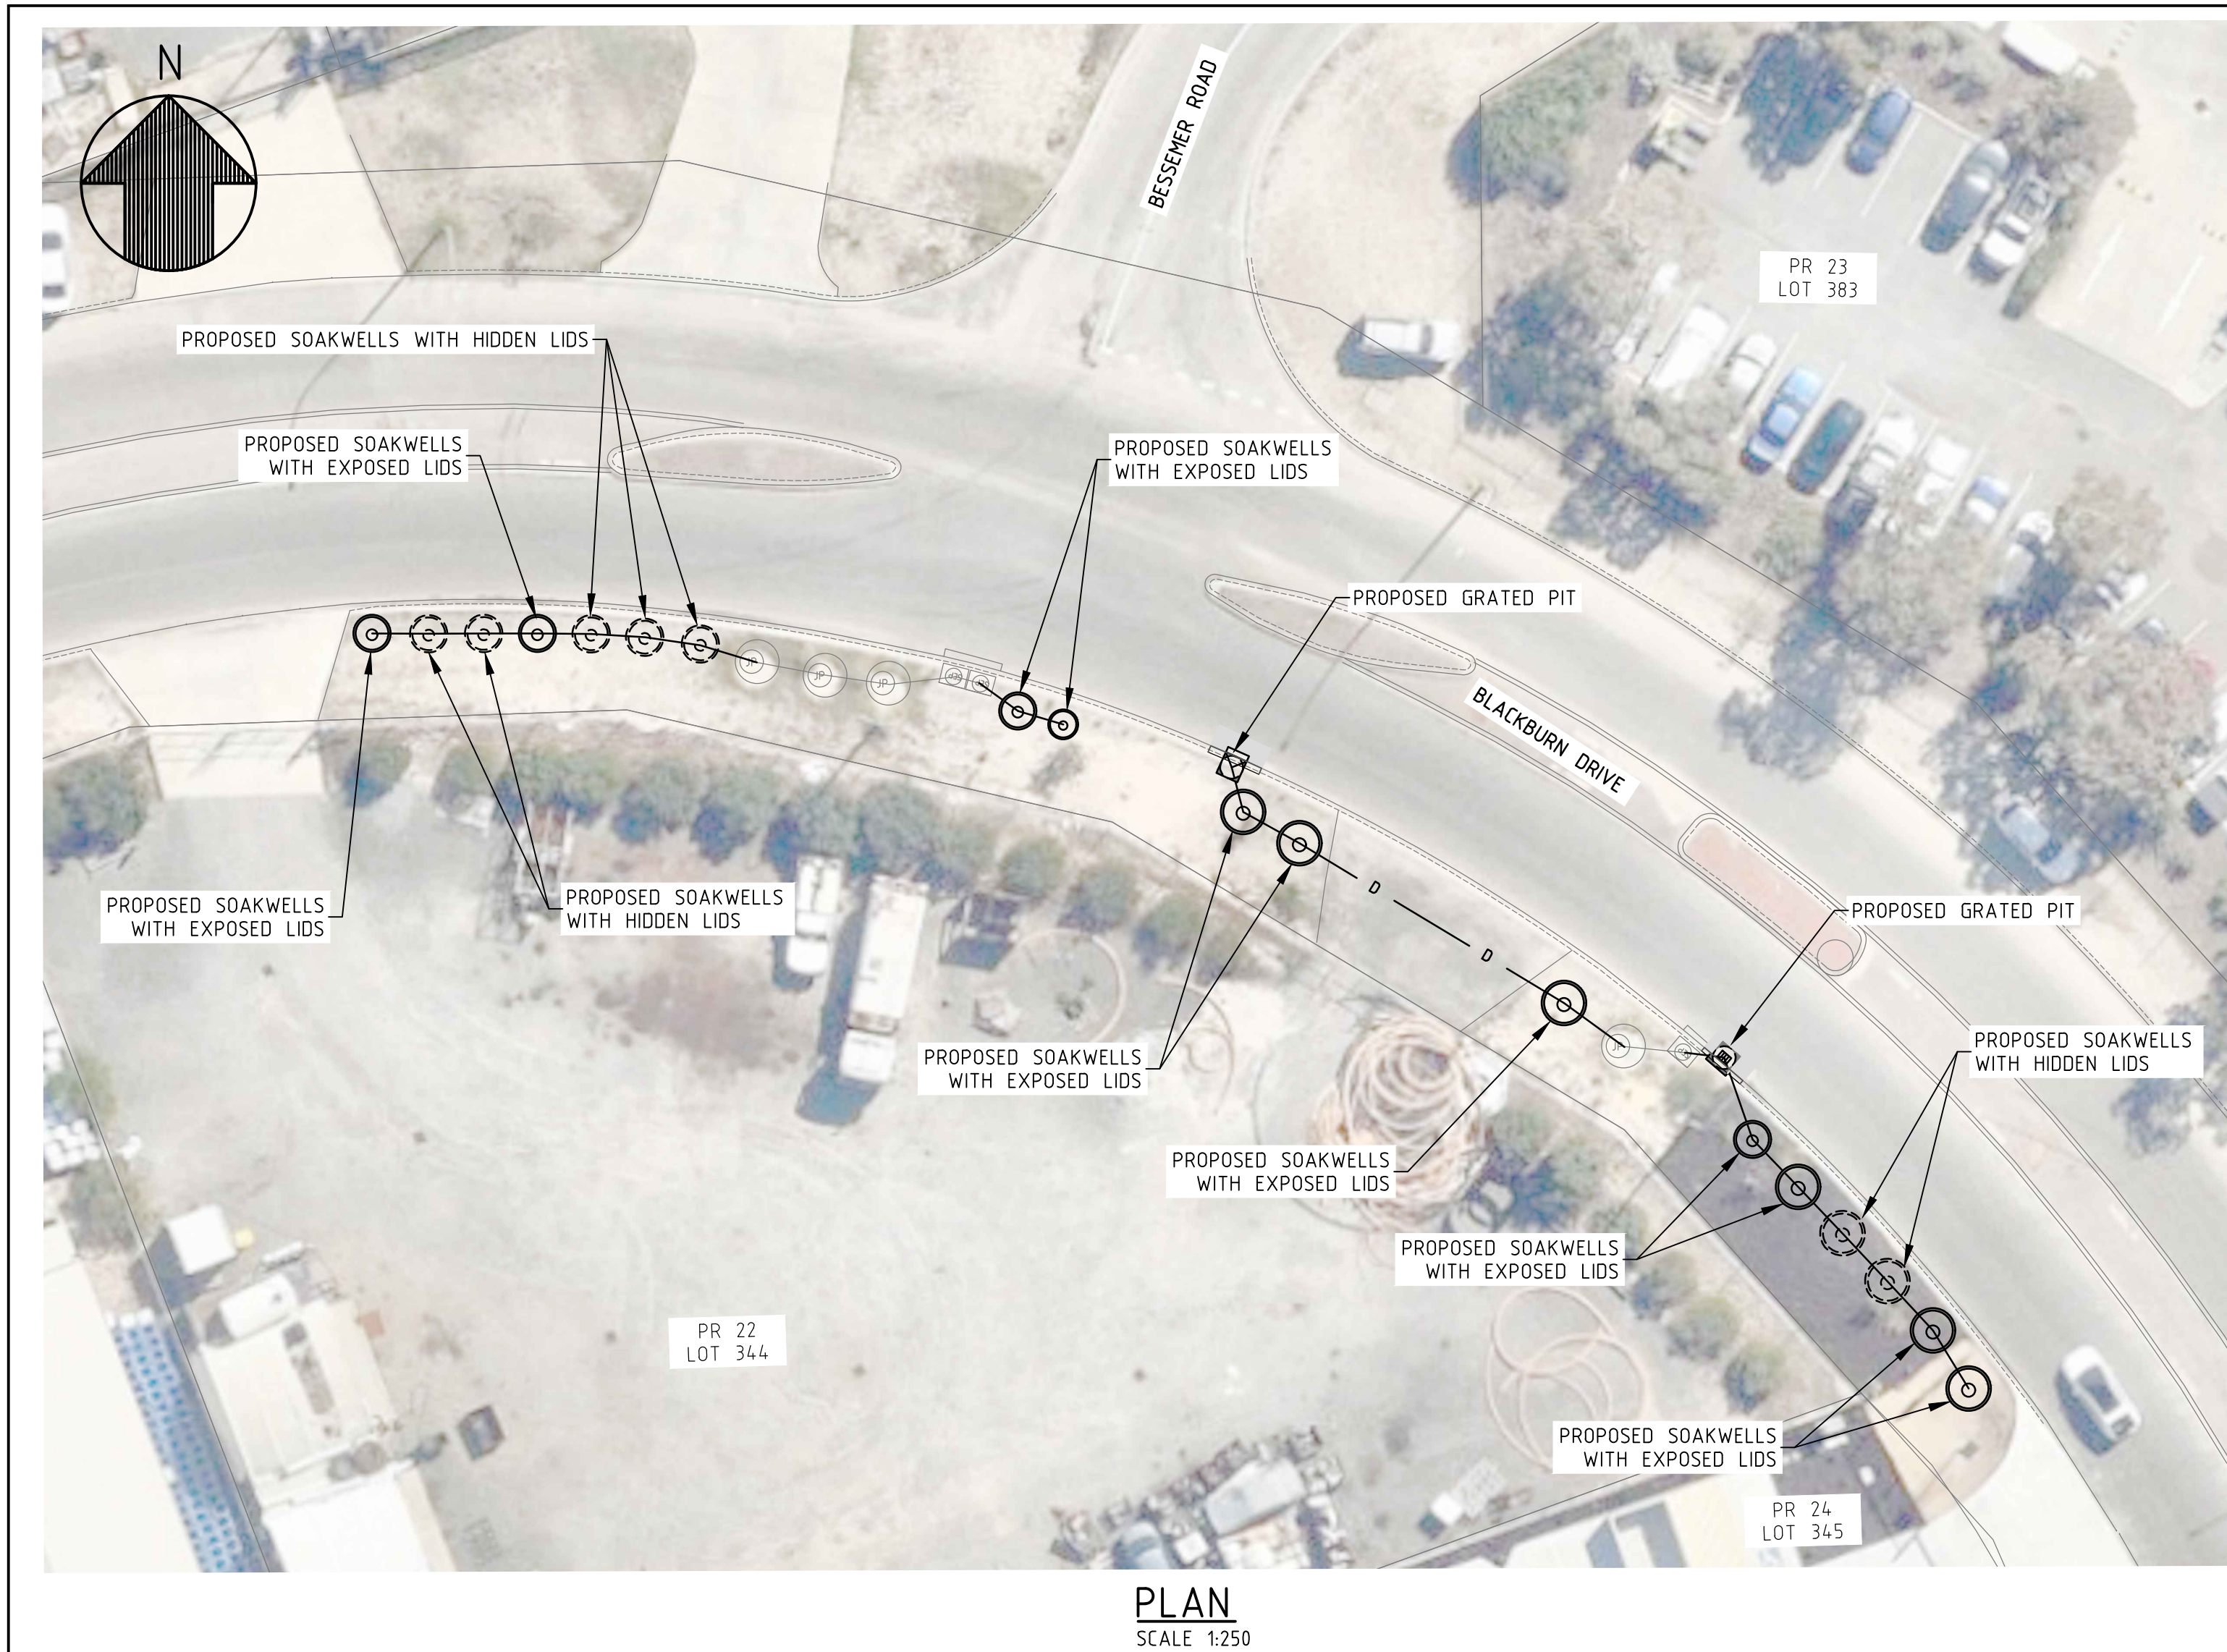


PLAN
SCALE 1:250



SIDE ENTRY PIT



PLAN
SCALE 1:250

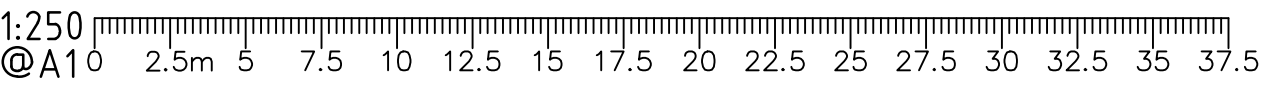

REVISIONS				PROJECT	 P0 Box 2142 Rockingham DC, WA 6169 Telephone (08) 9528 0333 Fax (08) 9592 1705	DESIGNED	S. PERERA	12/06/2026
NO.	DESCRIPTION	DATE	SIGNED	BLACKBURN DRIVE-SUNLIGHT DRIVE-JACQUARD WAY PORT KENNEDY DRAINAGE UPGRADE		DRAWN	S. PERERA	12/06/2026
0	ISSUED FOR PUBLIC CONSULTATION	10/08/26	SP			CHECKED	H. WONG	24/07/2026
						APPROVED	H. WONG	24/07/2026
				TITLE		DRAWING NO	04825-PC2	REVISION
				PUBLIC CONSULTATION PLAN			0	